FilmL.A., Inc.
1201 W. 5th Street, Suite T-800
Los Angeles, CA 90017
t: (213)977-8600 - f: (213)977-8601
www.filmla.com

Summary Information

Permit No: F00056965-A **Type of Permit:** FILMING **Release Date:** 10/09/2012

Production Company	PACIFIC 2.1 ENTERTAINMENT GROUP INC
Insured Company Name	FOX ENTERTAINMENT GROUP INC
Contact Phone No. 1	818-255-7351
Contact Phone No. 2	818-255-7357
Fax	818-288-7383
Address	7333 RADFORD AVE NORTH HOLLYWOOD, California 91605
Production Title	SONS OF ANARCHY EP FINALE
Type of Production	TV Drama

Producer	John Pare
Director	Stephan Kay
1st AD	Handel Whitmore
Production Manager	Michael Cedar
FilmL.A. Coordinator	Daniel Alvarez
Location Manager	Eric Fierstein
Primary Phone	Mobile - 310-871-2411
Secondary Phone	
Location Assistant	Dan Cooley
Primary Phone	Mobile - 646-326-3493
Secondary Phone	

Fees

Posting 900	$207.00
Posting 1200	$276.00
Notification Charge	$410.00
FILMLA FILM APPLICATION FEE	$625.00
LA CITY LANE AND STREET CLOSURE FEE	$312.00
LA CITY FIRE DEPARTMENT SPOT CHECK SURCHARGE	$85.00

Total Permit Fee $1,915.00

Number of Locations 2

NOT A PERMIT

FilmL.A., Inc.
1201 W. 5th Street, Suite T-800
Los Angeles, CA 90017
t: (213)977-8600 - f: (213)977-8601
www.filmla.com

Summary Information — Location

Permit Number	F00056965-A	**Location Manager**	Eric Fierstein
Production Company	PACIFIC 2.1 ENTERTAINMENT GROU...	Primary Phone	Mobile - 310-871-2411
Insured Company	FOX ENTERTAINMENT GROUP INC	Secondary Phone	
Production Title	SONS OF ANARCHY EP FINALE		

Location Address 325 W Adams Blvd, Los Angeles, CA, 90007

Location Type Construction site

Film Dates 10/10/2012 - 10/10/2012 04:00 - 16:00 1 day

Open or Closed to the Public Closed

Generic Conditions
Community Survey Obtained
Must Maintain 5' Clearance on Sidewalks/Walkways
Must maintain local/emergency access
No cast or crew parking on area streets
Notify LAPD Central Division (213) 485-3294 and comm. (213) 978-6552 1/2 hour prior to any gunfire, brandishing weapons and/or special effects.
Traffic Officers Required

Please see attached documents
Grand btwn 23rd & 24th (WS curb) SOA.pdf
23rd St (EB closure) btwn Flower & Grand SOA.pdf

Equipment on Location

Type	Quantity
5 or 10 ton trucks	4
Cast/Crew vehicles	75
Condors	1
Cranes	1
Cube Trucks	4
Generator	2
Motor Homes	4
Picture vehicles	10
Portable restrooms	2
Scissor Lifts	1
Stakebed Trucks	6
Trailers	4
Vans	4

Personnel on Location

Type	Quantity
Cast	10
Crew	85
Extras	10
Off-Duty/Retired LAPD Officer(s)	2

Filming Activities Atmospheric Smoke Effects; Brandishing weapons; Drive by; Drive ups & away; Equipment on property; Equipment on sidewalk & street; Equipment on sidewalk, in curb lane & across street; Exterior Dialogue; Exterior establishing shots; Intermittent pedestrian control; Intermittent traffic control - 2 minute standard (except 0700-0900 hrs & 1500-1900 hrs);

Jurisdiction **Political:** Los Angeles City - Council District 09 **Police:** Los Angeles Police Department **Fire:** Los Angeles City

Thomas Guide **Page:** 634 **Grid:** C7

Approvals

FILMLA. CLOSURES	Joshua Mingo
LOS ANGELES CITY DEPARTMENT OF PUBLIC WORKS	Janice Takimoto
LOS ANGELES POLICE DEPARTMENT	Melissa Hernandez

Parking

Base Camp
Location Type : Filming Location

Crew Parking
Location Type : Filming Location

NO PERMIT

FilmL.A., Inc.
1201 W. 5th Street, Suite T-800
Los Angeles, CA 90017
t: (213)977-8600 - f: (213)977-8601
www.filmla.com

Summary Information — Location

Permit Number	F00056965-A	**Location Manager**	Eric Fierstein
Production Company	PACIFIC 2.1 ENTERTAINMENT GROU...	Primary Phone	Mobile - 310-871-2411
Insured Company	FOX ENTERTAINMENT GROUP INC	Secondary Phone	
Production Title	SONS OF ANARCHY EP FINALE		

Posting "No Parking" signs B/S 23RD ST., S FLOWER ST. - S GRAND AV.

Approximate Footage 601 - 900 **Log Number** 43889

Date(s) 10/10/2012 to 10/10/2012 **Time(s)** 00:00 to 00:00

Lane / Full Closure EAST BOUND DIRECTIONAL CLOSURE OF W 23RD ST., S FLOWER ST. - S GRAND AV

Approximate Footage 301 - 600

Date(s) 10/10/2012 to 10/10/2012 **Time(s)** 06:00 to 16:00

Lane / Full Closure W/S CURB LANE S GRAND AVE., W 23RD ST. - W 24TH ST.

Approximate Footage 0 - 300

Date(s) 10/10/2012 to 10/10/2012 **Time(s)** 04:00 to 14:00

NOT A PERMIT

FilmL.A., Inc.
1201 W. 5th Street, Suite T-800
Los Angeles, CA 90017
t: (213)977-8600 - f: (213)977-8601
www.filmla.com

Summary Information — Location

Permit Number	F00056965-A	**Location Manager**	Eric Fierstein
Production Company	PACIFIC 2.1 ENTERTAINMENT GROU...	Primary Phone	Mobile - 310-871-2411
Insured Company	FOX ENTERTAINMENT GROUP INC	Secondary Phone	
Production Title	SONS OF ANARCHY EP FINALE		

Location Address 1862 E 1st St, Los Angeles, CA, 90033

Location Type Salon

Film Dates 10/10/2012 - 10/10/2012 07:00 - 22:00 1 day

Open or Closed to the Public Closed

Generic Conditions
Community Survey Obtained
Must Maintain 5' Clearance on Sidewalks/Walkways
Must maintain local/emergency access
No cast or crew parking on area streets
Notify LAPD Central Division (213) 485-3294 and comm. (213) 978-6552 1/2 hour prior to any gunfire, brandishing weapons and/or special effects.
Traffic Officers Required

Please see attached document 1st btwn Bailey & State (SS curb) SOA.pdf

Equipment on Location

Type	Quantity
5 or 10 ton trucks	2
Cast/Crew vehicles	75
Condors	1
Cube Trucks	4
Generator	2
Motor Homes	4
Picture vehicles	10
Portable restrooms	2
Scissor Lifts	1
Stakebed Trucks	6
Trailers	2
Vans	6

Personnel on Location

Type	Quantity
Cast	10
Crew	85
Off-Duty/Retired LAPD Officer(s)	2

Filming Activities Atmospheric Smoke Effects; Brandishing weapons; Camera in car; Drive by; Drive ups & away; Equipment on property; Equipment on sidewalk & street; Equipment on sidewalk, in curb lane & across street; Exterior Dialogue; Exterior establishing shots; Interior Dialogue; Intermittent pedestrian control; Intermittent traffic control - 2 minute standard (except 0700-0900 hrs & 1500-1900 hrs); Wetdown; Permission to cover blue and white city council field office arrow sign at E 1st St @ S State St.;

Jurisdiction **Political:** Los Angeles City - Council District 14 **Police:** Los Angeles Police Department **Fire:** Los Angeles City

Thomas Guide **Page:** 635 **Grid:** A4

Approvals

FILML.A. CLOSURES	Joshua Mingo
LOS ANGELES CITY DEPARTMENT OF PUBLIC WORKS	Janice Takimoto
LOS ANGELES POLICE DEPARTMENT	Melissa Hernandez

Parking

Base Camp
Location Type : Filming Location

Crew Parking
Location Type : Filming Location

NOT A PERMIT

FilmL.A., Inc.
1201 W. 5th Street, Suite T-800
Los Angeles, CA 90017
t: (213)977-8600 - f: (213)977-8601
www.filmla.com

Summary Information — Location

Location 2 of 2

Permit Number	F00056965-A	**Location Manager**	Eric Fierstein
Production Company	PACIFIC 2.1 ENTERTAINMENT GROU...	Primary Phone	Mobile - 310-871-2411
Insured Company	FOX ENTERTAINMENT GROUP INC	Secondary Phone	
Production Title	SONS OF ANARCHY EP FINALE		

Posting "No Parking" signs S/S E 1ST ST., BAILEY ST. - S STATE ST.
N/S E 1ST ST., 100' ACROSS FROM LOCATION
B/S S STATE ST., E 1ST ST. - E 2ND ST.

Approximate Footage 901 - 1200 **Log Number** 43891

Date(s) 10/10/2012 to 10/10/2012 **Time(s)** 00:00 to 00:00

Lane / Full Closure S/S CURB 1 E 1ST ST., BAILEY ST. - STATE ST.

Approximate Footage 0 - 300

Date(s) 10/10/2012 to 10/10/2012 **Time(s)** 07:00 to 22:00

NOT A PERMIT

Permit #F00056965-A

TRAFFIC CONTROL FOR:
SONS OF ANARCHY

ROAD WORK AHEAD	RIGHT LANE CLOSED AHEAD	LANE CLOSED	
W20-1	W20-5	C30(CA)	W1-6(L)

LEGEND

- 28" CONE (REFLECTORIZED)
- TYPE II WITH SIGN

ALL TRAFFIC CONTROL WILL BE INSTALLED AND MEET OR EXCEED THE MUTCD AND WATCH MINIMUM REQUIREMENTS

FILM L.A.:
DANIEL ALVAREZ

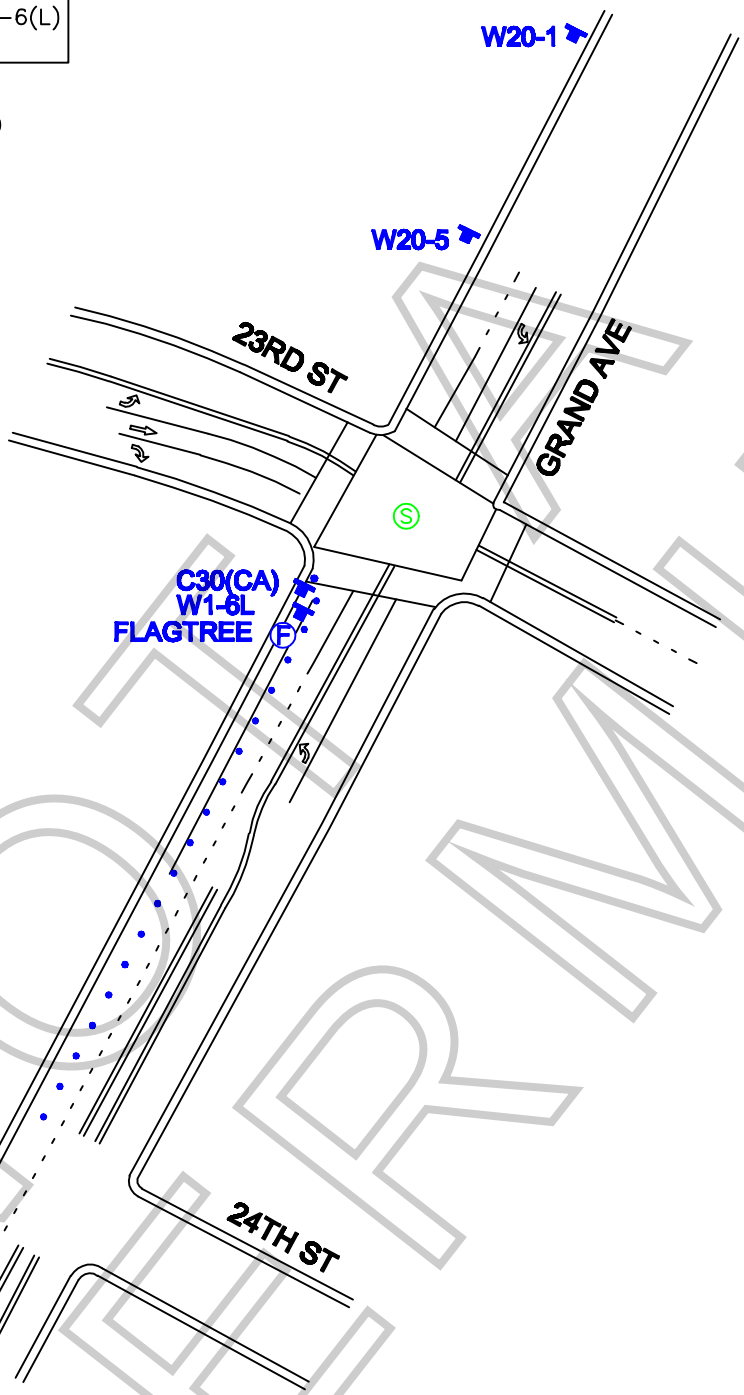

NOT A PERMIT

WORK ZONE TRAFFIC CONTROL PLAN GENERAL NOTES

1. DATE/TIME: 10-10-12 FROM 04:00 HOURS TO 14:00 HOURS.
2. ALL SIGNING, STRIPING, AND TRAFFIC CONTROL DEVICES SHALL CONFORM TO THE (CURRENT) STATE OF CALIFORNIA DEPARTMENT OF TRANSPORTATION (CALTRANS) STANDARD PLANS AND STANDARD SPECIFICATIONS, CALIFORNIA MUTCD, AND ANY ADDENDUMS THERETO, AND AS SHOWN ON THESE PLANS, SYMBOLS AND ABBREVIATIONS USED ARE SHOWN ON CALTRANS STANDARD PLANS A10A&B, A20A-D, AND A24A-E.
3. THERE WILL BE NO INTERFERENCE WITH TRAFFIC SIGNALS OR CROSSWALKS.
4. CONES WILL BE 28" MINIMUM HEIGHT AND HAVE REFLECTORIZED SLEEVES FOR NIGHT WORK.
5. POLICE WILL DIRECT TRAFFIC IF NECESSARY.

JCL BARRICADE COMPANY.
2334 E. EIGHTH ST., CA 90021
Ph: (213) 622-9775
Fax: (213)622-9790
CA Lic # 805357
TRAFFIC PLAN DRAWN BY:
CHRISTEN MORRIS
Traffic control plan is drawn per MUTCD & 2012 Work Area Traffic Control Handbook

PROJECT LOCATION:
GRAND AVE
BETWEEN 23RD ST & 24TH ST
WEST SIDE CURB LANE CLOSURE
LOS ANGELES, CALIFORNIA

LOCATION CONTACT:
ERIC FIERSTEIN
MOBILE: 310.871.2411
FILM THIS
OFFICE# 213.763.9000

REV#	DATE	REVISION DESCRIPTION

SCALE: N.T.S.
SHEET: 1 OF 1

Permit #F00056965-A

W20-3	W20-2	R11-2	R3-2	M4-10(R)	M4-10(L)	SC3
ROAD CLOSED AHEAD	DETOUR AHEAD	ROAD CLOSED		DETOUR	DETOUR	DETOUR

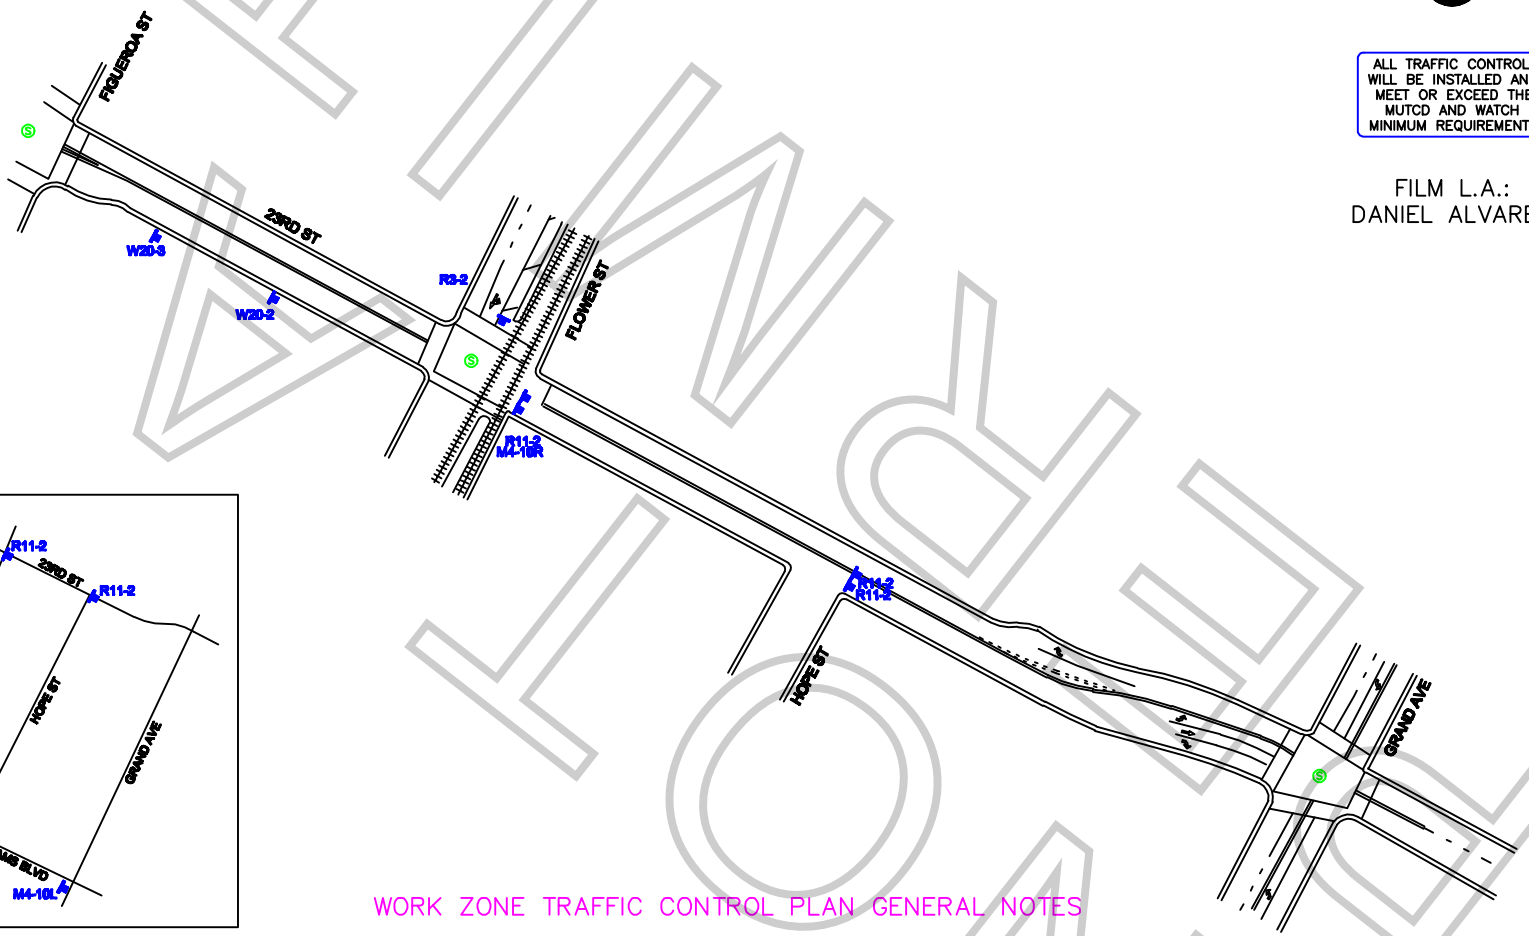

ALL TRAFFIC CONTROL WILL BE INSTALLED AND MEET OR EXCEED THE MUTCD AND WATCH MINIMUM REQUIREMENTS

FILM L.A.:
DANIEL ALVAREZ

DETOUR ROUTE

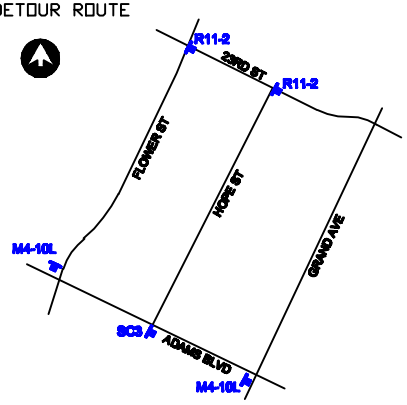

FINAL

WORK ZONE TRAFFIC CONTROL PLAN GENERAL NOTES

1. DATE/TIME: 10-10-12 FROM 06:00 HOURS TO 16:00 HOURS.
2. ALL SIGNING, STRIPING, AND TRAFFIC CONTROL DEVICES SHALL CONFORM TO THE (CURRENT) STATE OF CALIFORNIA DEPARTMENT OF TRANSPORTATION (CALTRANS) STANDARD PLANS AND STANDARD SPECIFICATIONS, CALIFORNIA MUTCD, AND ANY ADDENDUMS THERETO, AND AS SHOWN ON THESE PLANS, SYMBOLS AND ABBREVIATIONS USED ARE SHOWN ON CALTRANS STANDARD PLANS A10A&B, A20A-D, AND A24A-E.
3. THERE WILL BE NO INTERFERENCE WITH TRAFFIC SIGNALS OR CROSSWALKS.
4. CONES WILL BE 28" MINIMUM HEIGHT AND HAVE REFLECTORIZED SLEEVES FOR NIGHT WORK.
5. POLICE WILL DIRECT TRAFFIC IF NECESSARY.

JCL BARRICADE COMPANY.
2334 E. EIGHTH ST., CA 90021
Ph: (213) 622-9775
Fax: (213)622-9790
CA Lic # 805357
TRAFFIC PLAN DRAWN BY:
CHRISTEN MORRIS
Traffic control plan is drawn per MUTCD & 2009 Work Area Traffic Control Handbook

TRAFFIC CONTROL FOR:
SONS OF ANARCHY

PROJECT LOCATION:
23RD STREET
BETWEEN FLOWER & GRAND AVE
EASTBOUND STREET CLOSURE
LOS ANGELES, CALIFORNIA

LOCATION CONTACT:
ERIC FIERSTEIN
MOBILE: 310.871.2411
FILM THIS
OFFICE# 213.763.9000

REV#	DATE	REVISION DESCRIPTION

SCALE: N.T.S.
SHEET: 1 OF 1

Permit #F00056965-A

ROAD WORK AHEAD	RIGHT LANE CLOSED AHEAD	LANE CLOSED	
W20-1	W20-5	C30(CA)	W1-6(L)

LEGEND

- 28" CONE (REFLECTORIZED)
- TYPE II WITH SIGN

ALL TRAFFIC CONTROL WILL BE INSTALLED AND MEET OR EXCEED THE MUTCD AND WATCH MINIMUM REQUIREMENTS

FILM L.A.:
DANIEL ALVAREZ

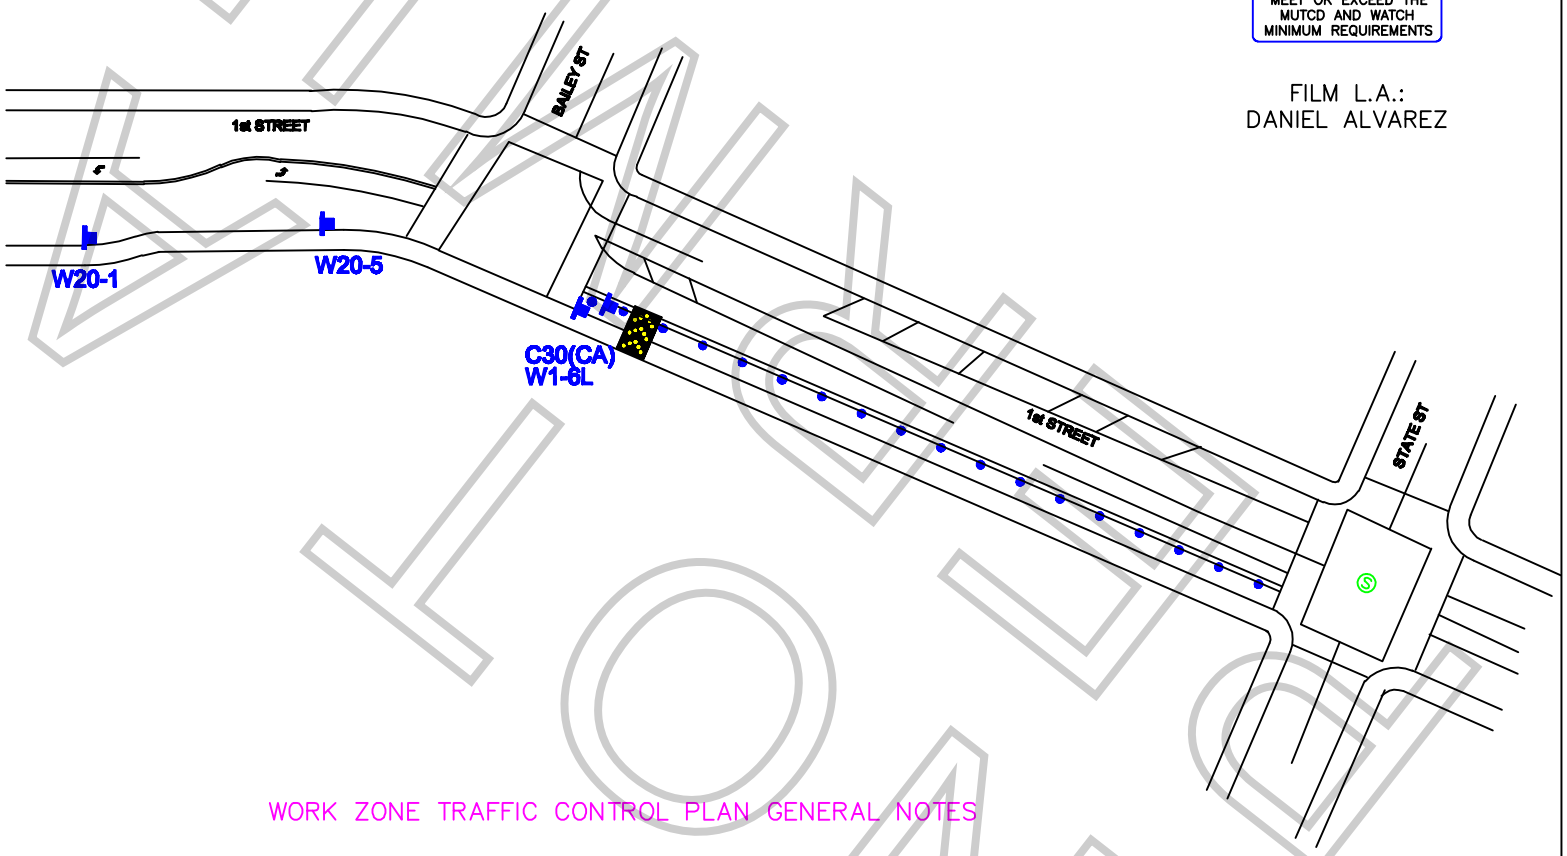

ALL TRAFFIC CONTROL WILL BE INSTALLED AND MEET OR EXCEED THE MUTCD AND WATCH MINIMUM REQUIREMENTS

FILM L.A.:
DANIEL ALVAREZ

WORK ZONE TRAFFIC CONTROL PLAN GENERAL NOTES

1. DATE/TIME: 10-10-12 FROM 07:00 HOURS TO 22:00 HOURS.
2. ALL SIGNING, STRIPING, AND TRAFFIC CONTROL DEVICES SHALL CONFORM TO THE (CURRENT) STATE OF CALIFORNIA DEPARTMENT OF TRANSPORTATION (CALTRANS) STANDARD PLANS AND STANDARD SPECIFICATIONS, CALIFORNIA MUTCD, AND ANY ADDENDUMS THERETO, AND AS SHOWN ON THESE PLANS, SYMBOLS AND ABBREVIATIONS USED ARE SHOWN ON CALTRANS STANDARD PLANS A10A&B, A20A-D, AND A24A-E.
3. THERE WILL BE NO INTERFERENCE WITH TRAFFIC SIGNALS OR CROSSWALKS.
4. CONES WILL BE 28" MINIMUM HEIGHT AND HAVE REFLECTORIZED SLEEVES FOR NIGHT WORK.
5. POLICE WILL DIRECT TRAFFIC IF NECESSARY.

JCL BARRICADE COMPANY.
2334 E. EIGHTH ST., CA 90021
Ph: (213) 622-9775
Fax: (213)622-9790
CA Lic # 805357
TRAFFIC PLAN DRAWN BY:
CHRISTEN MORRIS
Traffic control plan is drawn per MUTCD & 2009 Work Area Traffic Control Handbook

TRAFFIC CONTROL FOR:
SONS OF ANARCHY

PROJECT LOCATION:
23RD STREET
BETWEEN FLOWER & GRAND AVE
EASTBOUND STREET CLOSURE
LOS ANGELES, CALIFORNIA

LOCATION CONTACT:
ERIC FIERSTEIN
MOBILE: 310.871.2411
FILM THIS
OFFICE# 213.763.9000

REV#	DATE	REVISION DESCRIPTION

SCALE: N.T.S.
SHEET: 1 OF 1